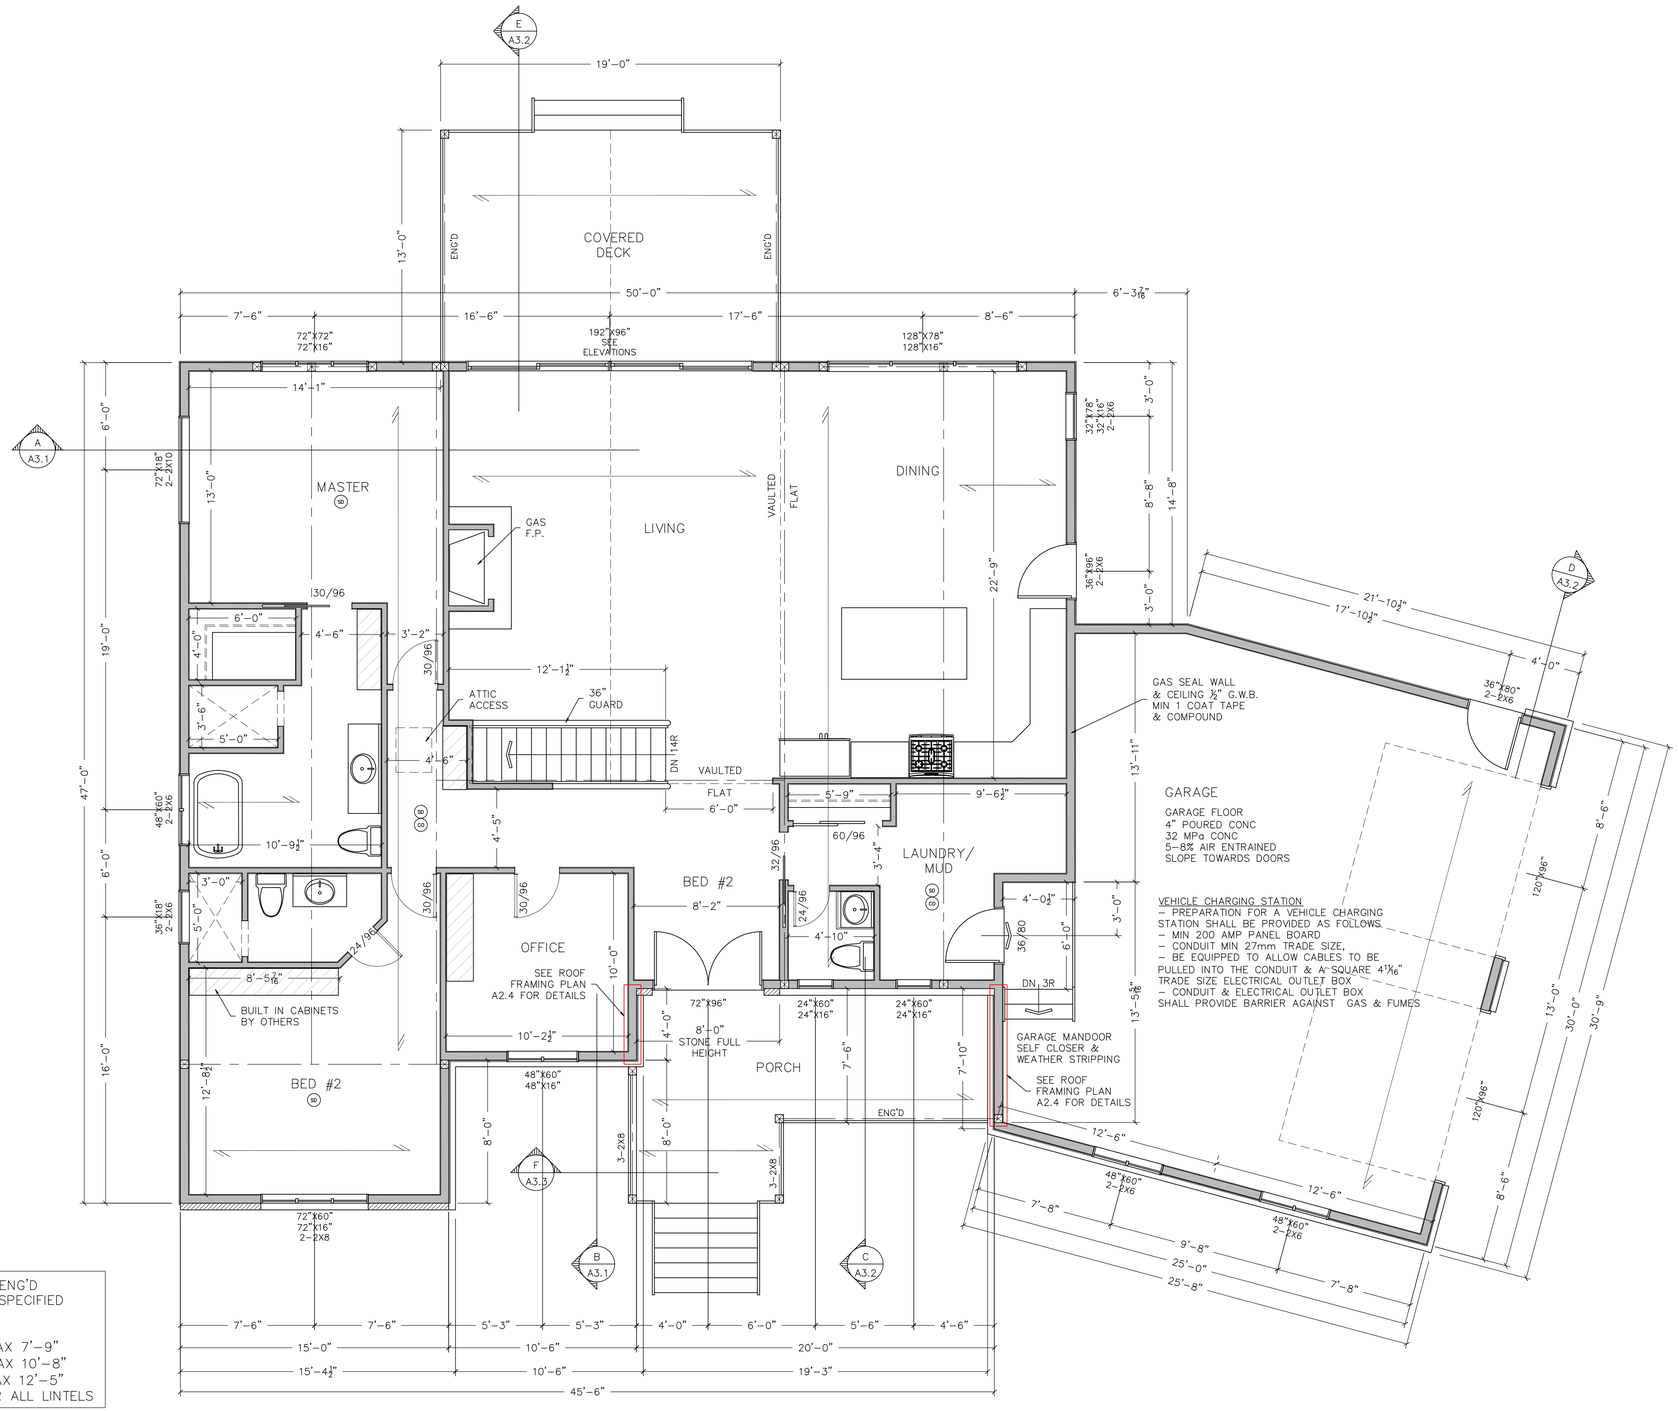


ALL LINTELS TO BE ENG'D
UNLESS OTHERWISE SPECIFIED

STONE LINTELS

3½ X 3½ X ¼	MAX 7'-9"
5 X 3½ X ⅜	MAX 10'-8"
6 X 3½ X ½	MAX 12'-5"

MIN 6" BEARING FOR ALL LINTELS

GENERAL NOTES & SPECIFICATIONS

1. CONTRACTOR TO VERIFY ALL DIMENSIONS
2. BUILDING TO CONFORM TO LATEST VERSION OF THE ONTARIO BUILDING CODE
3. CONSTRUCTION TO BE FREE OF DEFECTS & POSSESS GOOD WORKMANSHIP
4. LUMBER SPECIFICATIONS BASED ON NO.2 SPF.
5. ALL INTERIOR LINTELS 2-2"X4" UNLESS OTHERWISE SPECIFIED
6. ALL INTERIOR WALLS TO BE 2"X4" CONSTRUCTION UNLESS OTHERWISE SPECIFIED.
7. ALL INTERIOR OPENINGS FRAME TO 82½" HIGH & 2" WIDER THAN SHOWN ON DRAWING
8. UNLESS OTHERWISE SPECIFIED, ALL LINTELS MIN 1½" BEARING TO 9'-9" SPAN, 3" BEARING > 9'-9" SPAN.
9. EXTERIOR OPENINGS ARE SHOWN AS SUGGESTED SIZES. CONTRACTOR/ OWNER TO VERIFY ACTUAL SIZES.
10. PROTECT ALL WOOD SURFACES THAT CONTACT CONCRETE OR MASONRY WITH 6 MIL POLY.
11. AN ATTIC ACCESS SHALL BE PROVIDED NOT LESS THAN 3.4FT2 IN AREA WITH NO DIMENSION LESS THAN 21½".
(6) 12. INTERCONNECTED SMOKE DETECTOR ON ALL FLOORS AS INDICATED. ALARM MUST INCLUDE A VISUAL COMPONENT.
(6) 13. CARBON MONOXIDE DETECTOR REQUIRED WHERE ATTACHED GARAGE OR FUEL BURNING APPLIANCES ARE USED. LOCATE DETECTORS OUTSIDE SLEEPING AREA(S).

THE UNDERSIGNED HAS REVIEWED & TAKES RESPONSIBILITY FOR THIS DESIGN. HE HAS THE QUALIFICATIONS TO BE A DESIGNER & THE FIRM IS REGISTERED.

QUALIFICATION INFORMATION

SEAN OUELLET _____ (22817)

MICHAEL DUPUIS _____ (24929)

REGISTRATION INFORMATION

DUPUIS & OUELLET INC. (37568)

NO.	DATE	REVISION

Dupuis & Ouellet Inc.
ARCHITECTURAL DESIGN SERVICES
1 COUNTY ROAD 6 SOUTH, TINY L0L 2J0
(705)549-8800 www.dodesign.ca

SHEET TITLE

MAIN FLOOR PLAN

PROJECT NAME

NEW HOME
FOR
DAMEON BATTISTE

1077 VINDIN ST, MIDLAND

SCALE 1/4"=1'-0"	DRAWN BY N.A.
DATE FEB 08/18	CHECKED M.D.
PROJECT 17-016	DRAWING A2.3